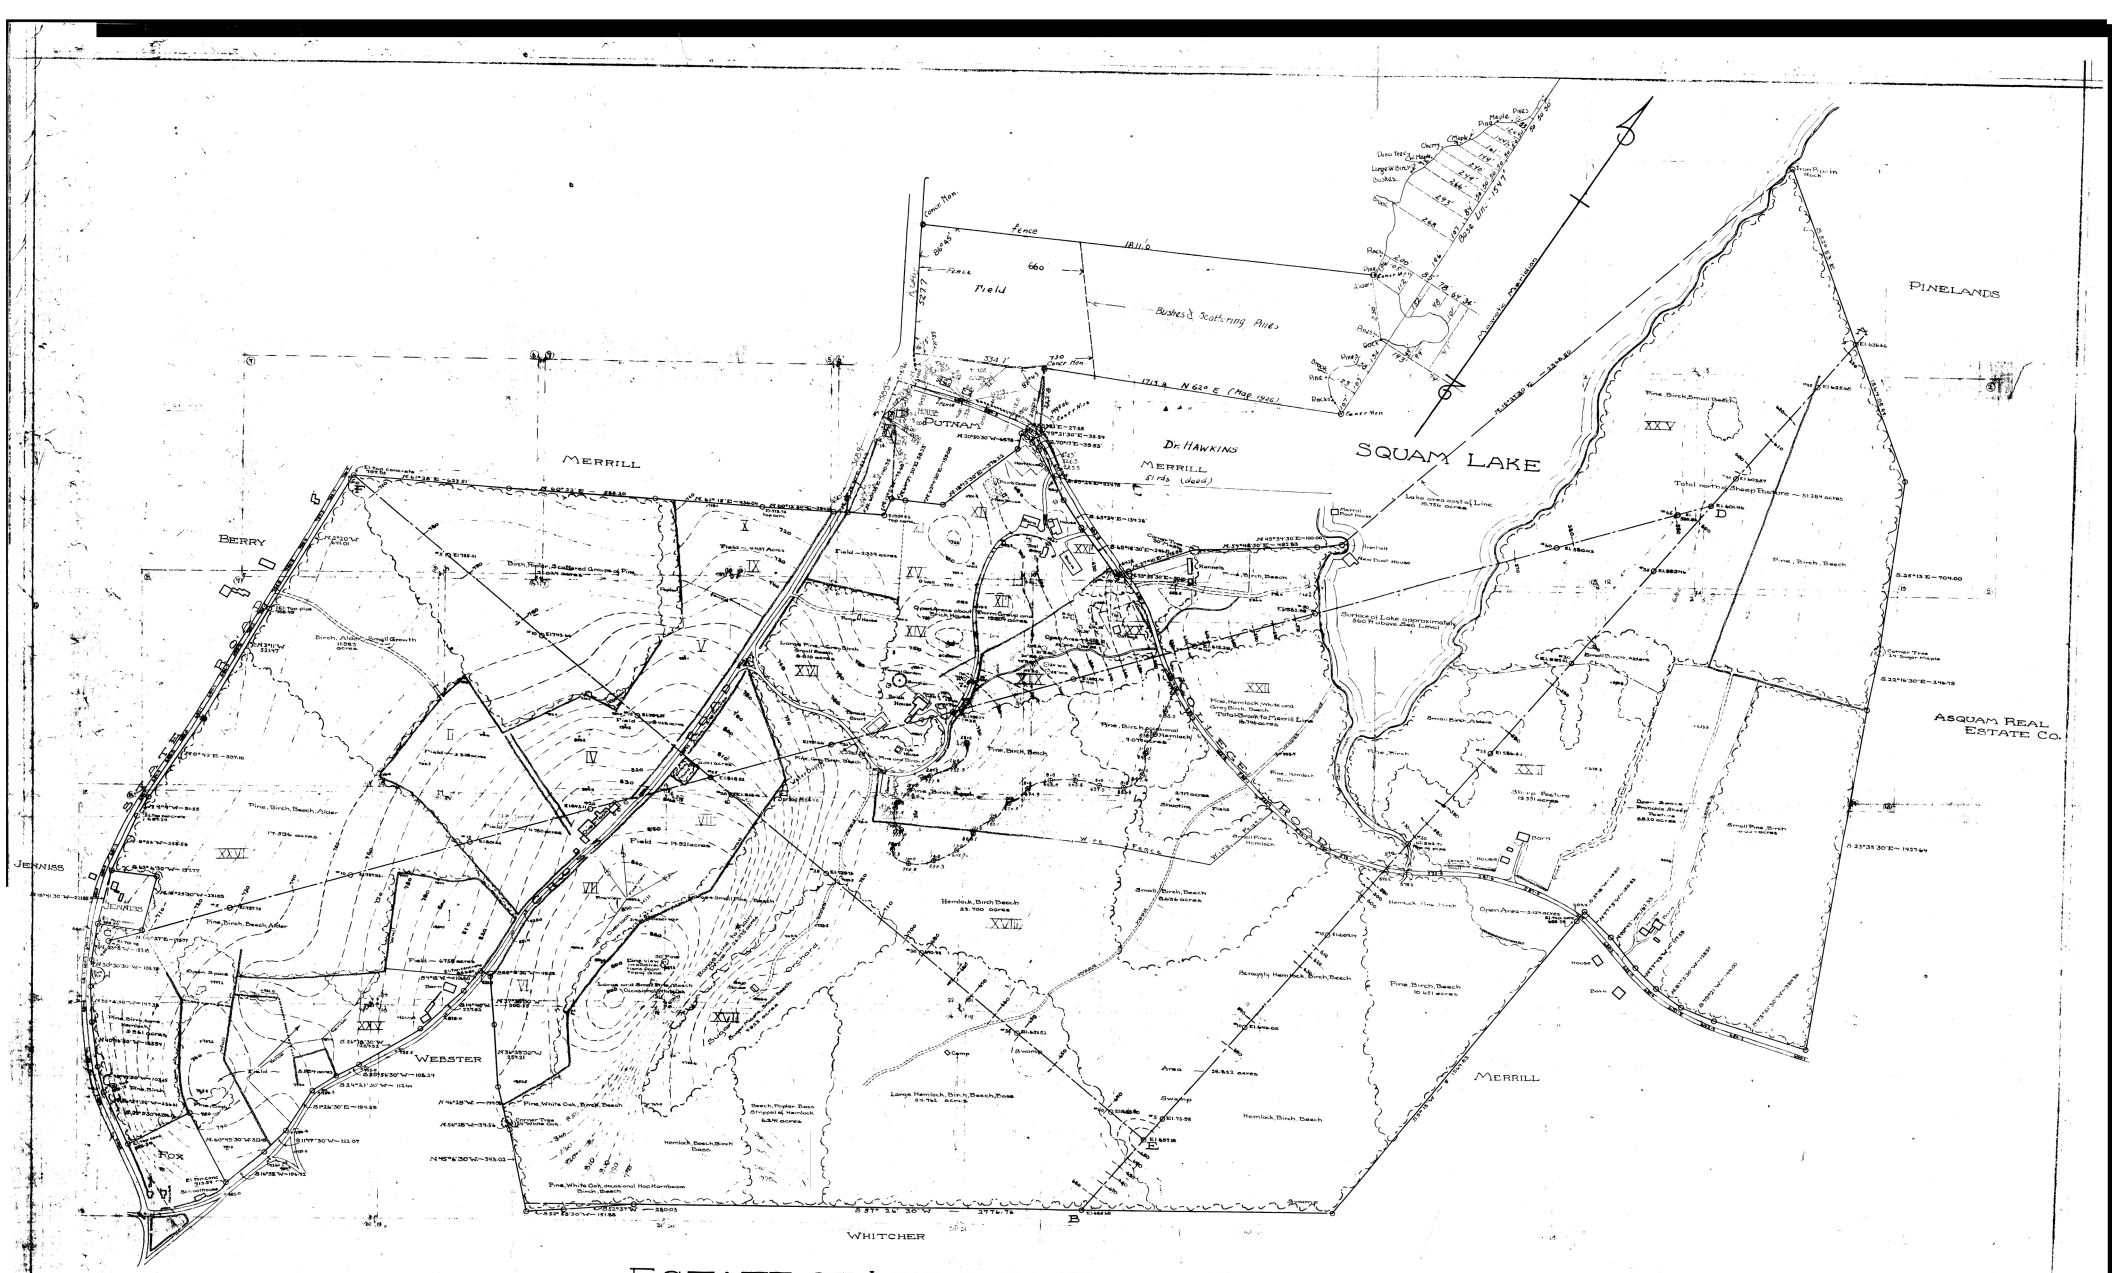


ESTATE OF LEONARD TUFTS, ESQ.

CENTER HARBOR, N.H.

BOUNDARY AND TOPOGRAPHICAL SURVEY

SCALE — 1 INCH = 200 FEET

WARREN H. MANNING
BOSTON, MASS

LANDSCAPE DESIGNER
FEBRUARY, 1912.

№ 915-23

NOTES

C-D 1ST BASE LINE N.40° 35' E.- 6635.85 FT.
A-B 2ND " " S. 7° 10' W.- 1792.78 FT.
E-F 3RD " " N.81° 31' W.- 1471.53 FT.
TOTAL AREA WITH LAKE 430785 ACRES
" " WITHOUT " 411.029 "

ELEVATION ON BENCH MARKS AT CENTER OF TOP
CHIPPED LINE MARKS TRUE LINE OR B.M'S IF PRESENT
OTHERWISE CENTER MARKS TRUE LINE.
ACREAGE PRECEEDED BY "FIELD" APPLIES TO OPEN AREAS
" " NAMES OF TREES " " FOREST
COMPARTMENTS.
—o— CONCRETE MONUMENT UNLESS OTHERWISE INDICATED.

DATA ADDED AUG. 26, 1926.
WARREN H. MANNING OFFICES INC.

We the undersigned hereby agree to the boundary line between our adjoing lands as fixed by concrete monuments in the ground and indicated on plan of Warren H Manning dated Feb 1912 with date added Aug 26 1926

Leonard Tufts
Frederick L. Hawkins

State of New Hampshire Belknap ss
the foregoing signatures acknowledged before me

Sep. 9. 1926

Notary Public